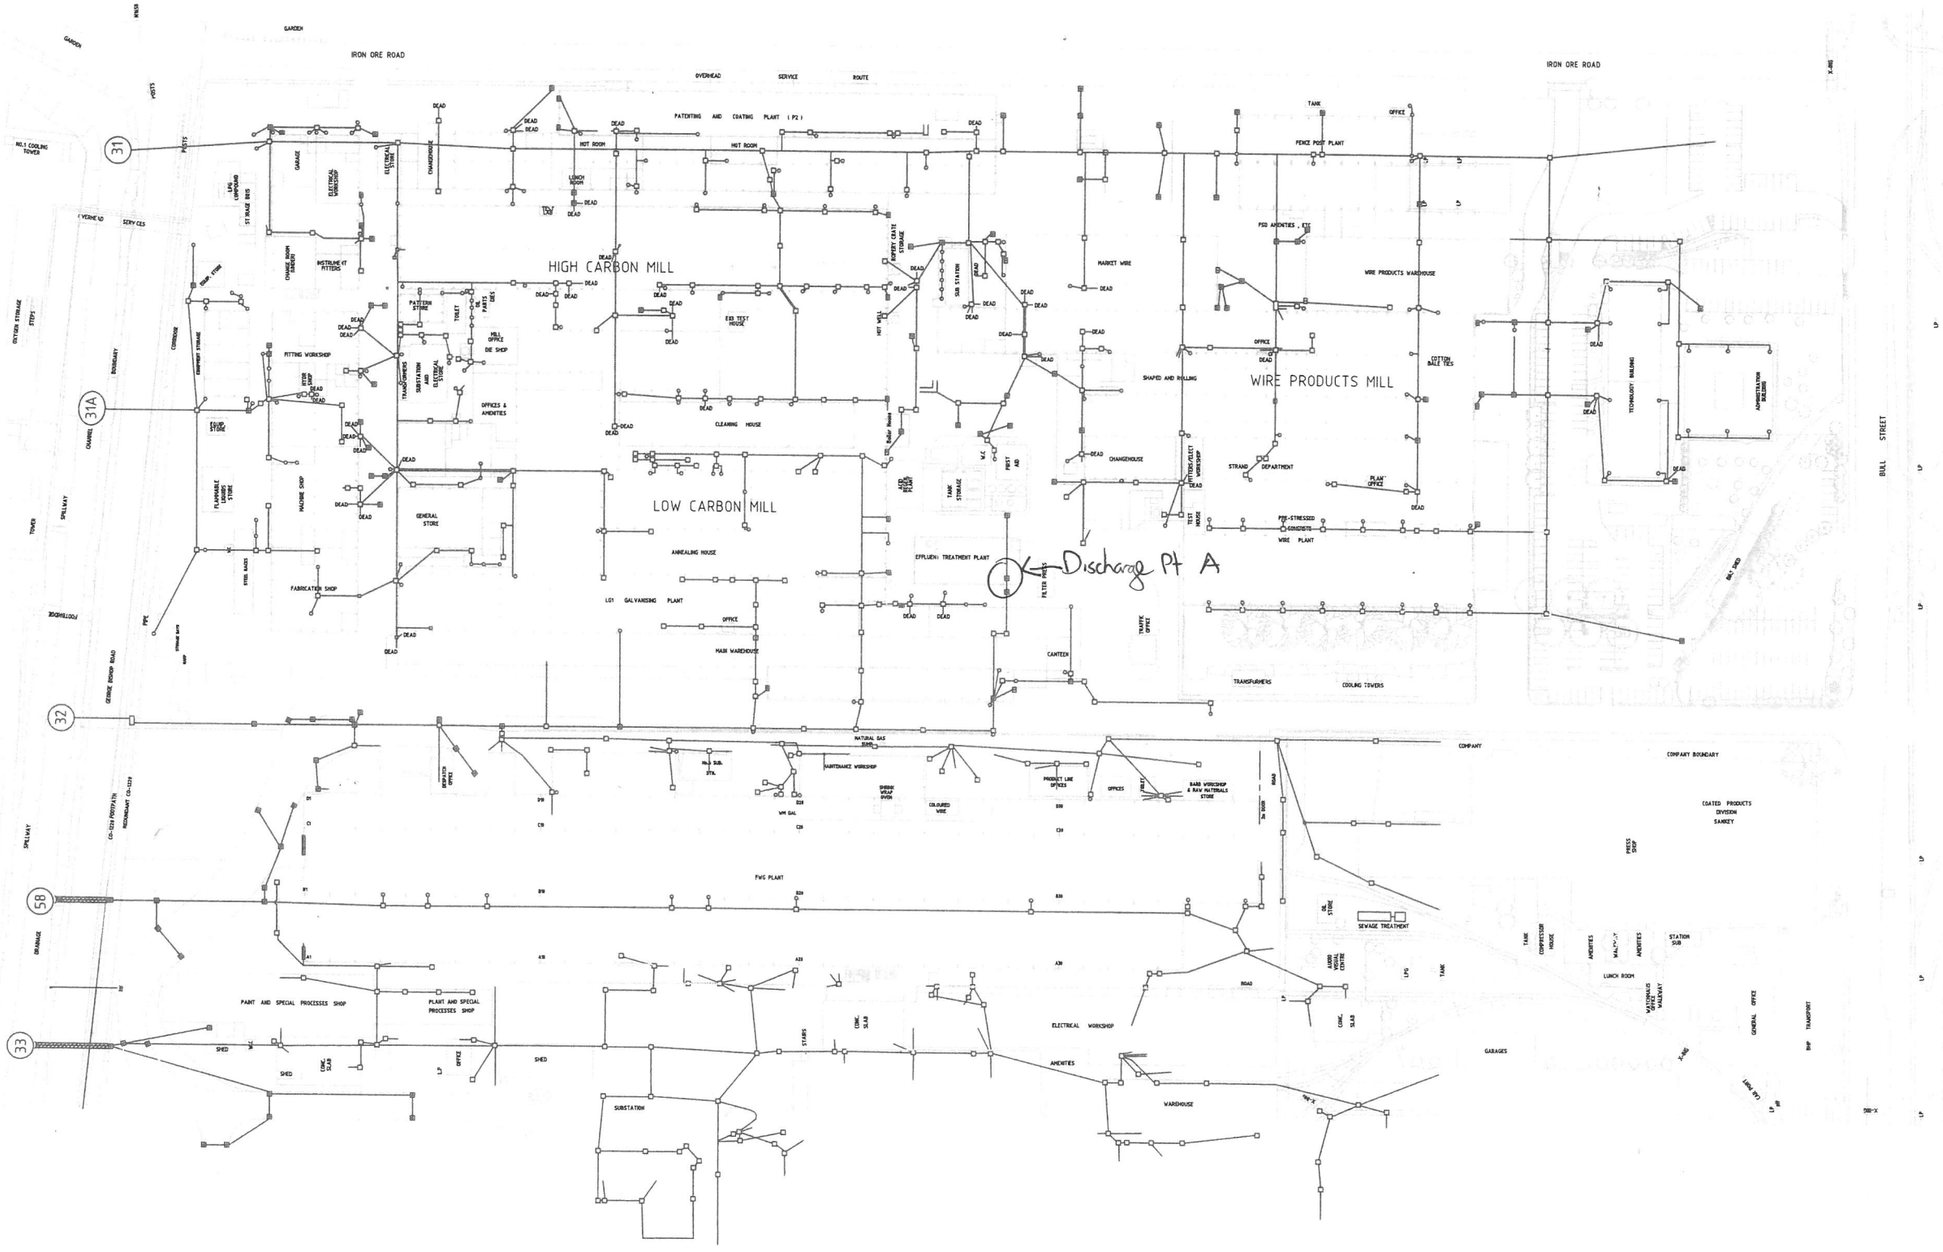

LEGEND

STORM WATER DRAINAGE
STORM WATER DRAINAGE
STORM WATER DRAINAGE

- COVER PLATES
- GRID COVERS
- DOWN PIPES

Q	R
SOUTHERN ACCESS ROADWAY - GENERAL ARRANGEMENT	28245
EASTERN ACCESS ROADWAY - GENERAL ARRANGEMENT	28627
NORTHERN ACCESS ROADWAY - GENERAL ARRANGEMENT	28242
STORMWATER DRAINAGE - DETAILS	28241
STORMWATER DRAINAGE - DRAINAGE LONGITUDINAL SECTIONS	28248
GREY GROUND LINES	29287
FWG STORM WATER DRAINAGE INSTALLATION DETAILS	28239
REFERENCE DRAWINGS	NO.

MACHINING - SURFACE FINISH BY C.L.A. IN MICRO METERS TO AS CZ1 AS 2536-1982

TOLERANCE - INTEGER 0.5mm - DECIMAL 0.1mm UNLESS NOTED OTHERWISE

WELDING - ALL WELDING SYMBOLS TO AS 1101 UNLESS NOTED OTHERWISE (INTER OFFICE REFER GROUP STANDARD DATA SHEET DS-2)

COPYRIGHT - THIS DESIGN AND PRINT IS THE PROPERTY OF BHP STEEL (A.W.I) PTY. LTD. ACN 000310873 BHP STEEL BUILDING AND INDUSTRIAL PRODUCTS DIVISION AND MUST NOT BE USED, REPRODUCED OR COPIED WHOLLY OR IN PART WITHOUT THE WRITTEN PERMISSION OF THE COMPANY.

PROJECTION 3RD ANGLE UNLESS NOTED OTHERWISE

NO.	DATE	BY	CHK.	REVISION DETAILS	
5	19.12.01	JW	.	UPDATE TO AUTOCAD STANDARDS	
4	11/01	ALB	.	RIVER OUTLET IDENTIFIED	R2282
3	8/01	ALB	.	MORE INFORMATION ADDED	R1182
2	8/01	ALB	.	REDRAWN THE WITH ADDITION OF FWG	R1174

BHP Wire Products
BHP Steel
Mayfield East, NSW 2304
PO Box 239C Newcastle
NSW, Australia 2300
Telephone 049 67 8555
Faxsimile 049 67 8400

CENTRE : NEWCASTLE WIREMILL

PLANT : GENERAL PLANT

SECTION : PLANT SERVICES

ITEM : STORM WATER DRAINAGE

DRAWN	ALB	DATE	Aug'2001
CHECK	.	SCALE	1:800
PROJECT MAN.	.	24003	REV. 5
PRODUCTION	.		
ENGINEER	.		

PLOTTED ON <dd-mmm-yyyy>.

B1

DIMENSIONS IN mm UNLESS NOTED OTHERWISE

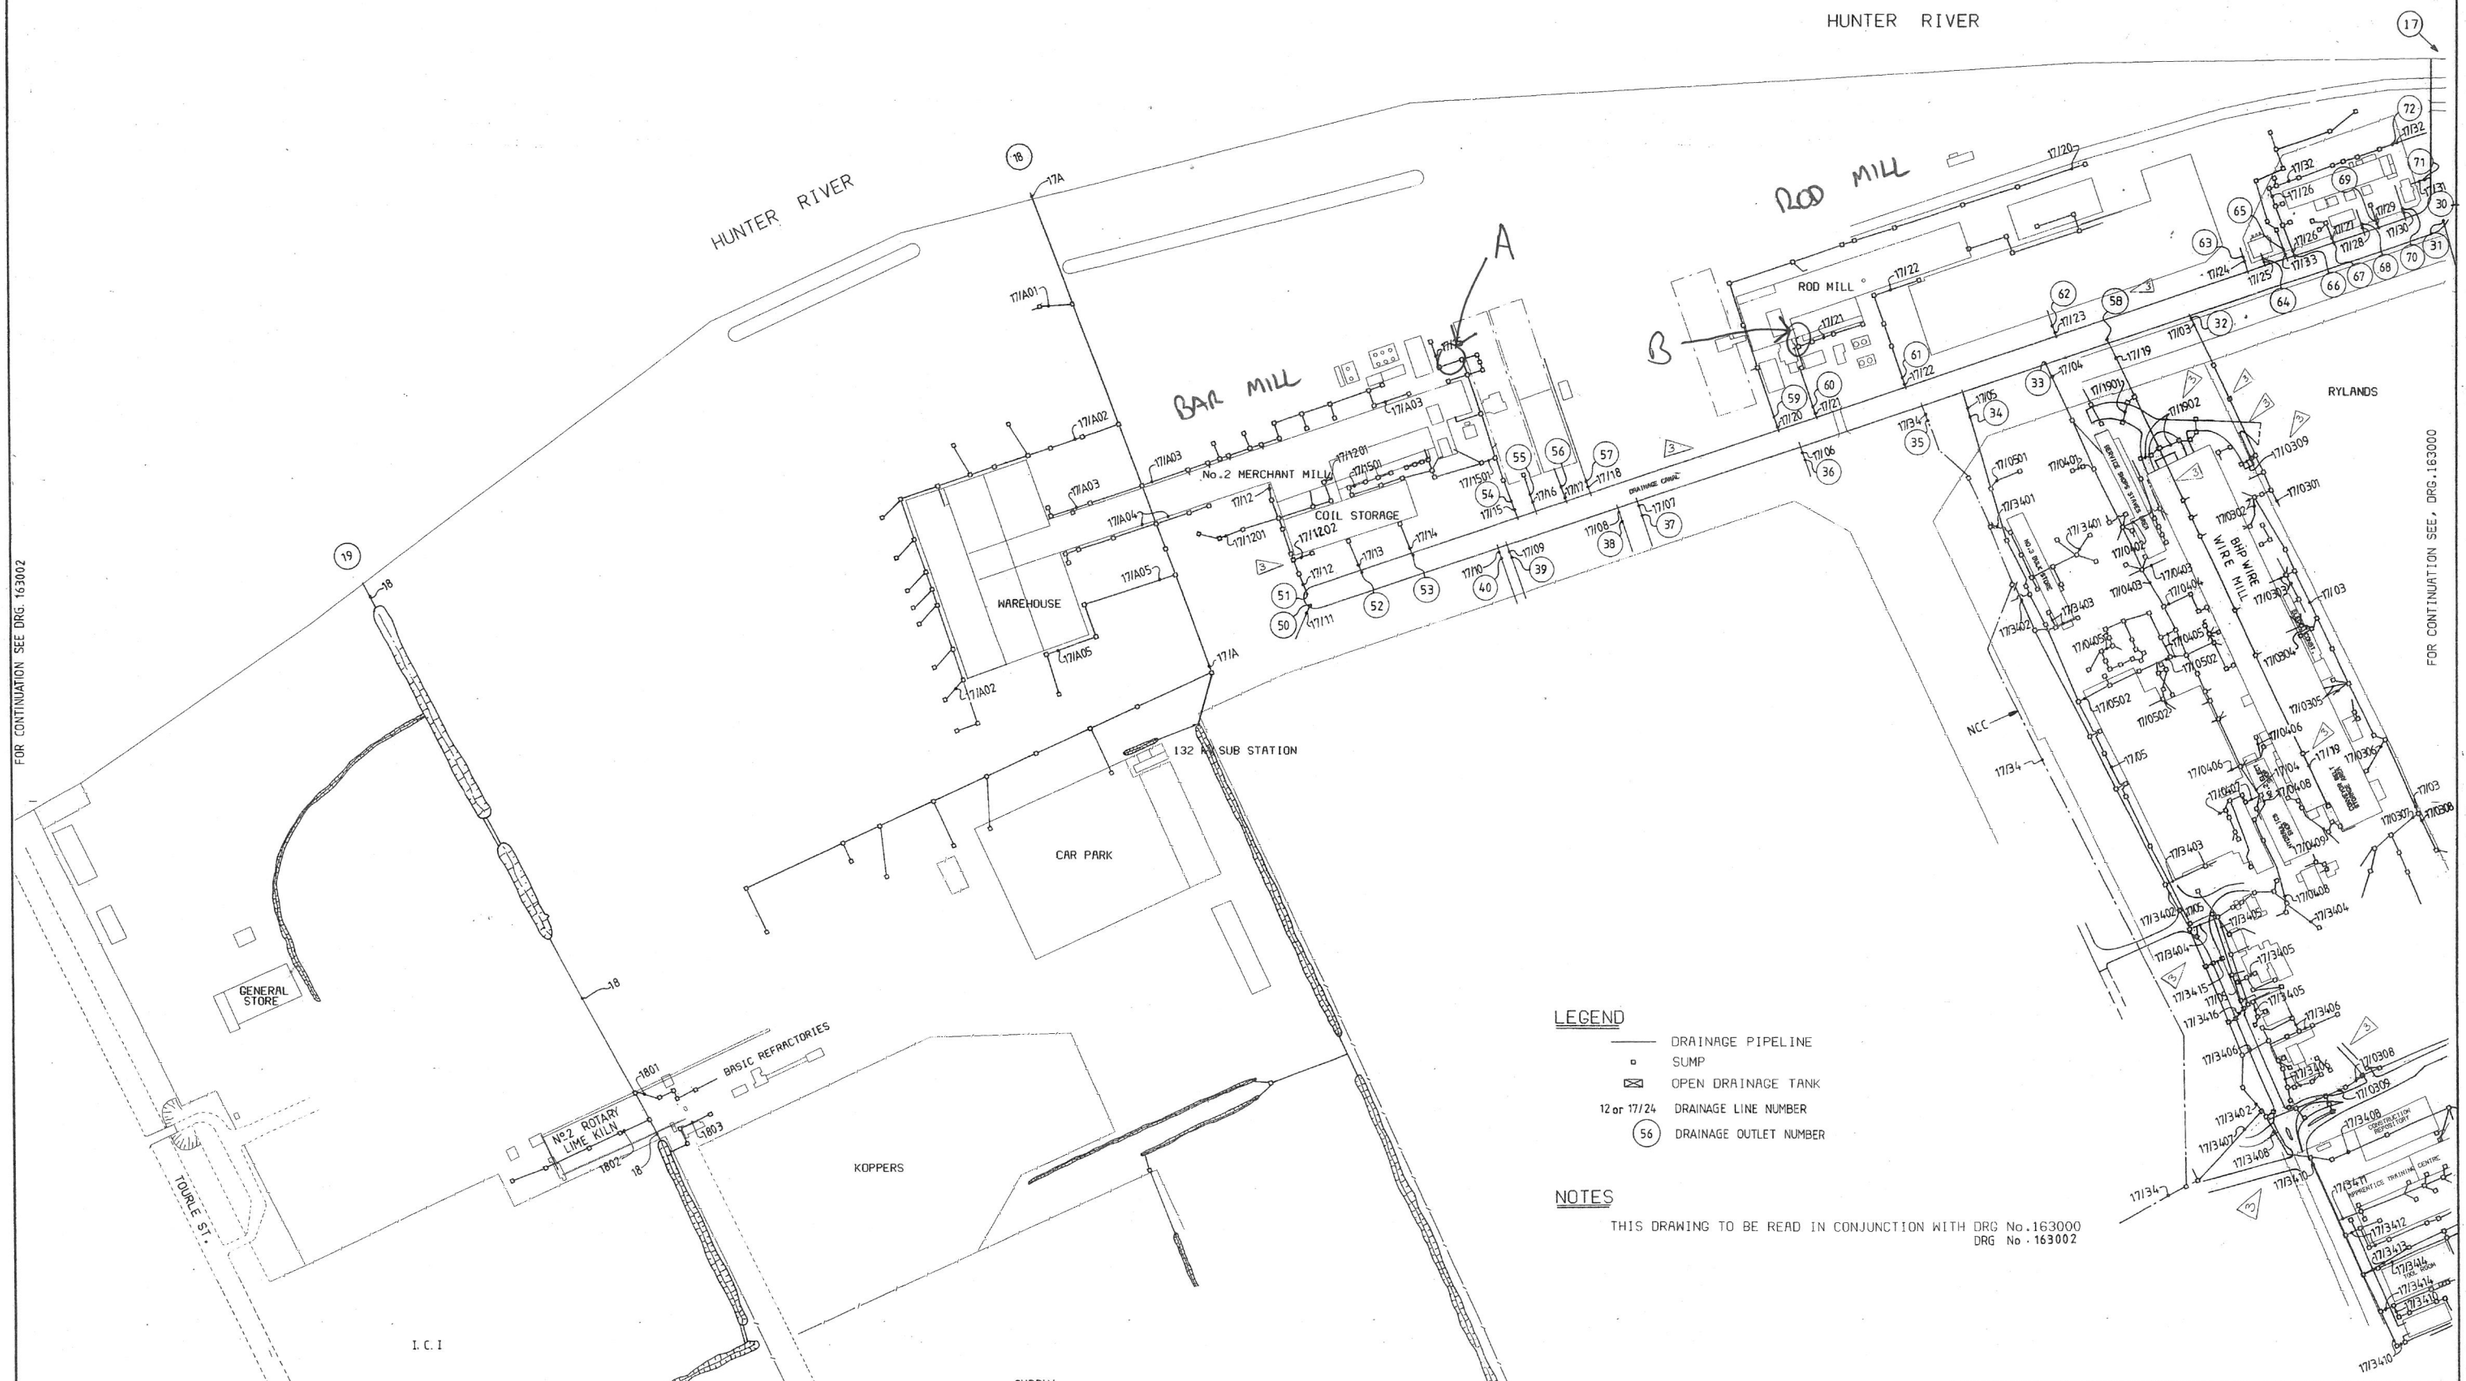

LEGEND

- DRAINAGE PIPELINE
- SUMP
- OPEN DRAINAGE TANK
- 12 or 17/24 DRAINAGE LINE NUMBER
- (56) DRAINAGE OUTLET NUMBER

NOTES

THIS DRAWING TO BE READ IN CONJUNCTION WITH DRG No.163000
DRG No · 163002

NO OFF	ITEM	DESCRIPTION · MATL	REMARKS	CAT NO

LOCATION/JOB

WORKS STORMWATER DRAINAGE
ARRANGEMENT OF PIPEWORK & SUMPS
DRAINAGE LINE NUMBERS SHEET 2 OF 3

BHP Steel ROD AND BAR PRODUCTS DIVISION

STELTECH SERVICES Ph. (049) 602467 Fax. (049) 602478

REF LIST	DRN	CHKD	SCALE
163000 REF DRG	D.B.		N.T.S.
DE Acc/.	SDE	CDE	
9·1·91 DATE			

ND 2058

DRAWING UPDATED LINE Nos ADDED	OUTLET NUMBERS ADDED	DRAWING UPDATED. LINE Nos ADDED.	AMDT
AMR. 11-12-97	TESS 15-11-93	TESS 18-09-92	

163001 3